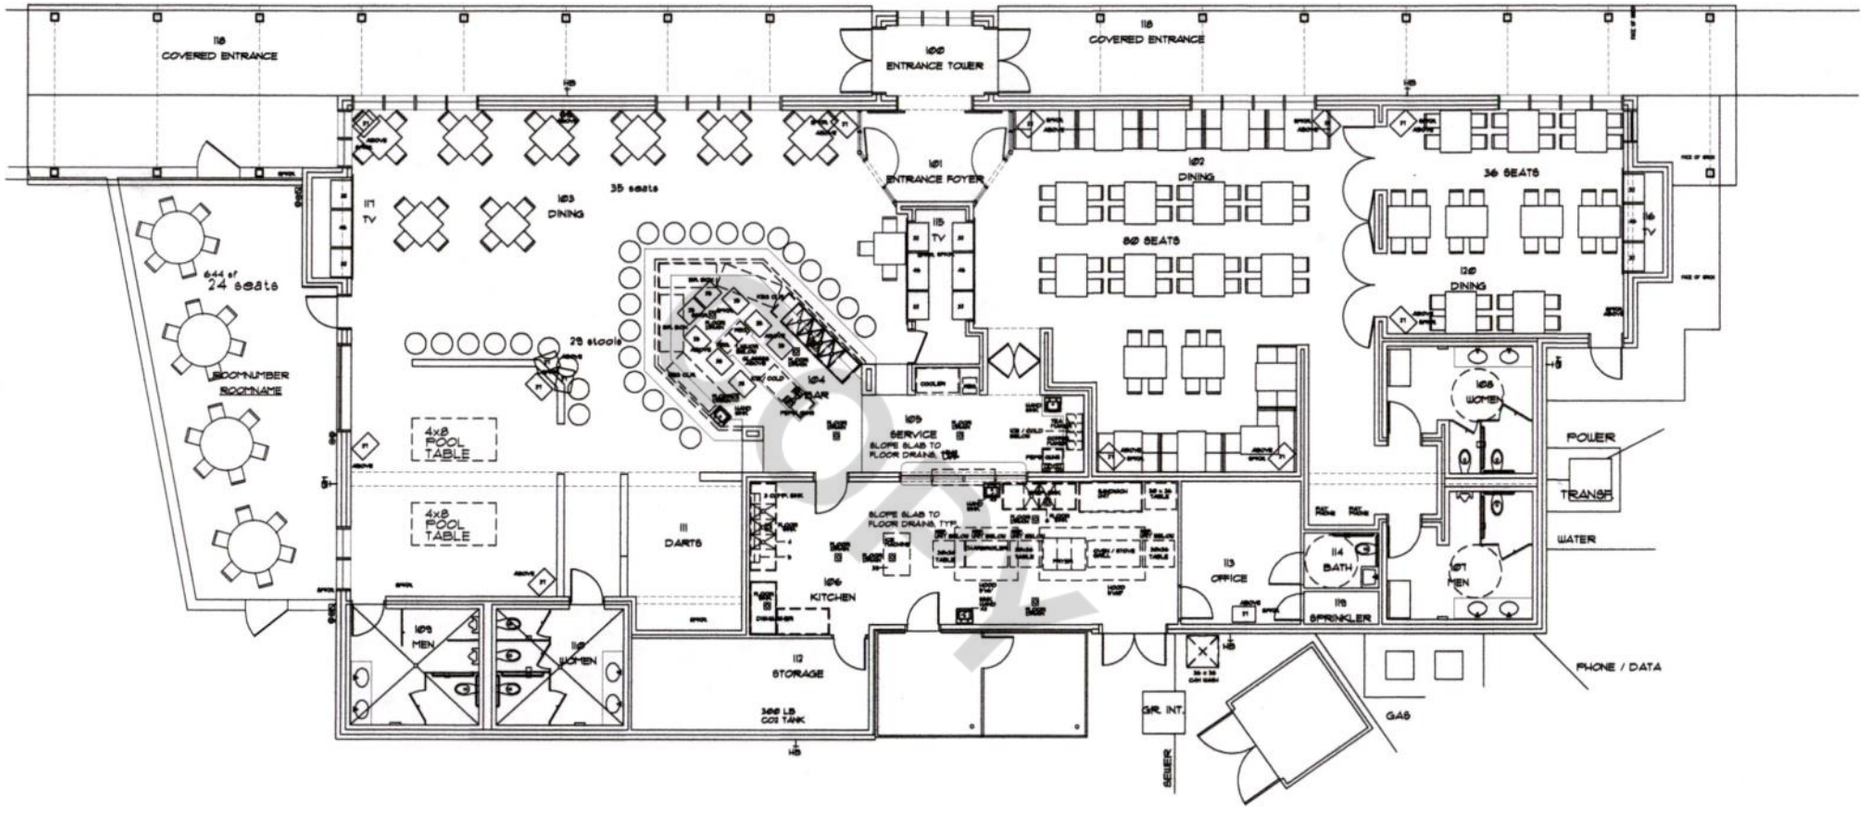

1 FLOOR PLAN

SCALE: 1/8" = 1'-0"

North Carolina Alcoholic Beverage Control Commission
12/08/2015 01:40 PM
00194411AJ - 999 : Original Diagrams